
LEGEND

NEW SIGN

EXISTING SIGN

PROPOSED TACTILE GROUND SURFACE INDICATORS

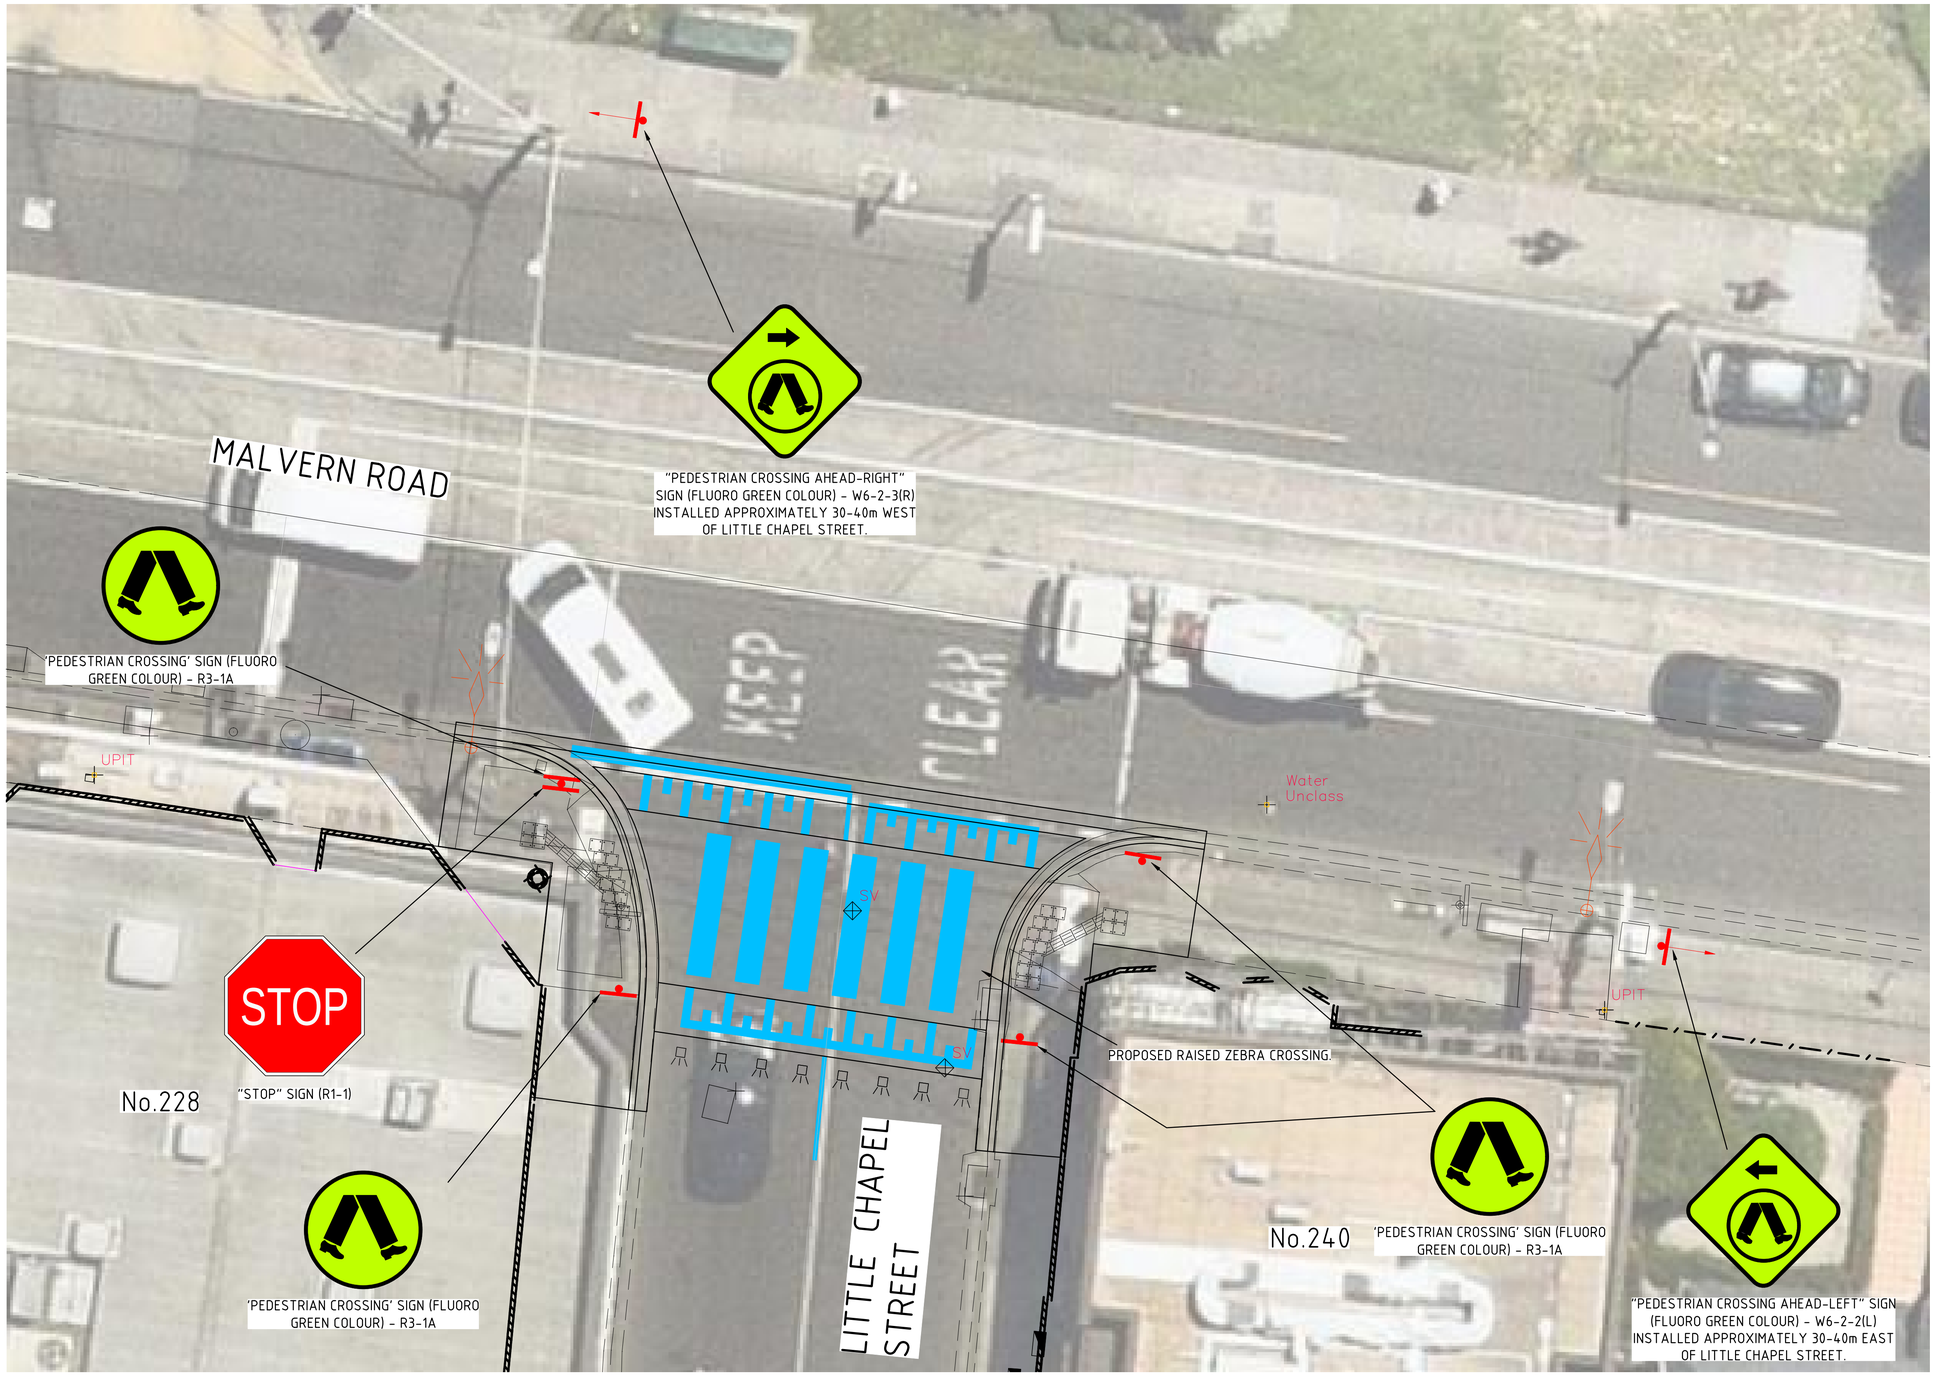

N
W E
S

IMPORTANT NOTE !

TRENCH SUPPORT MUST BE PROVIDED FOR DEPTH GREATER THAN 1.5m AS PER OH&S ACT 2004 AND OH&S REGULATIONS 2007. WORKSAFE VICTORIA TO BE CONTACTED 3 DAYS PRIOR TO EXCAVATION WORKS FOR TRENCHES GREATER THAN 1.5m

WARNING AND DISCLAIMER

BEWARE OF UNDERGROUND SERVICES

The location of underground services plotted in these drawings are approximate only. Therefore, it is the responsibility of the Contractor to prove their exact positions on site. Furthermore, other services may exist of which Stonnington City Council are unaware. Therefore, the information provided needs to be vertified by the relevant Service Authorities.

BEFORE YOU DIG www.byda.com.au

NOTE:
ALL NOTED "ABANDONED" SERVICES INCLUDING GAS MAINS, WATER MAINS, ETC. - THE CONTRACTOR SHALL BE RESPONSIBLE & CONFIRM THAT THESE SERVICES ARE ABANDONED, INCLUDING LIAISING WITH THE RELEVANT AUTHORITY PRIOR TO COMMENCING CONSTRUCTION.

0 0.75 1.5 2.25 3 3.75m
SCALE 1:75

PRELIMINARY DESIGN ONLY
NOT APPROVED FOR CONSTRUCTION

CRE DWG. No.	3284
CRE FILE NAME	3284-(REV-P5)
CRE REVISION No.	P5

EXISTING LEGEND

PERMANENT SURVEY MARK	EP ELECTRICITY PIT	SV SEWER VENT
SURVEY STATION	ELECTRICITY POLE	SEWER MANHOLE / IO
TRAVERSE LINE	ELECTRICITY POLE & LIGHT	FP FIRE PLUG
E ELECTRICITY CABLE	STAY ANCHOR	FH FIRE HYDRANT
G GAS MAIN	TRAM POLE	W WATER VALVE
S SEWER MAIN	TRAM POLE & LIGHT	GV GAS VALVE
T TELECOM CABLE	TL TRAFFIC LIGHT	TELECOM PIT
W WATER MAIN	TC TRAFFIC SIGNAL COVERS	TELECOM CABINET
DRAINAGE LINE	TB TRAFFIC SIGNAL BOX	PT PUBLIC TELEPHONE
SW PROPERTY STORMWATER	TRAFFIC / PARKING SIGN	PB POST BOX
JP JUNCTION PIT	BOLLARD	LB LITTER BIN
GRATED PIT		BENCH-SEAT

NUMBER	AMENDMENT DESCRIPTION	DATE	APPROVED BY

STONNINGTON
Engineering Department
DESIGN & PROJECT MANAGEMENT

CITY OF STONNINGTON
Prahran Town Hall, Prahran, Victoria
PO Box 21, Prahran, 3181 Tel 8290 3550 Fax 9510 2468

	Initials	Date
Designed	CRE	29/01/26
Drawn	CRE	29/01/26
Checked		
Approved		

Infrastructure Manager ..... Date

Client ..... Date

CAD Reference 3284
File Reference 3284
Level Datum AHD
FB
LB

LITTLE CHAPEL STREET, PRAHRAN

RAISED PAVEMENTS

COMMUNITY CONSULTATION PLAN

SCALE: H. HSCALE V. VSCALE | DRAWING NUMBER 3284 | Amendment No. | SHEET 1 OF 5


DRAWING NUMBER 3284

LEGEND

NEW SIGN

EXISTING SIGN

PROPOSED TACTILE GROUND SURFACE INDICATORS

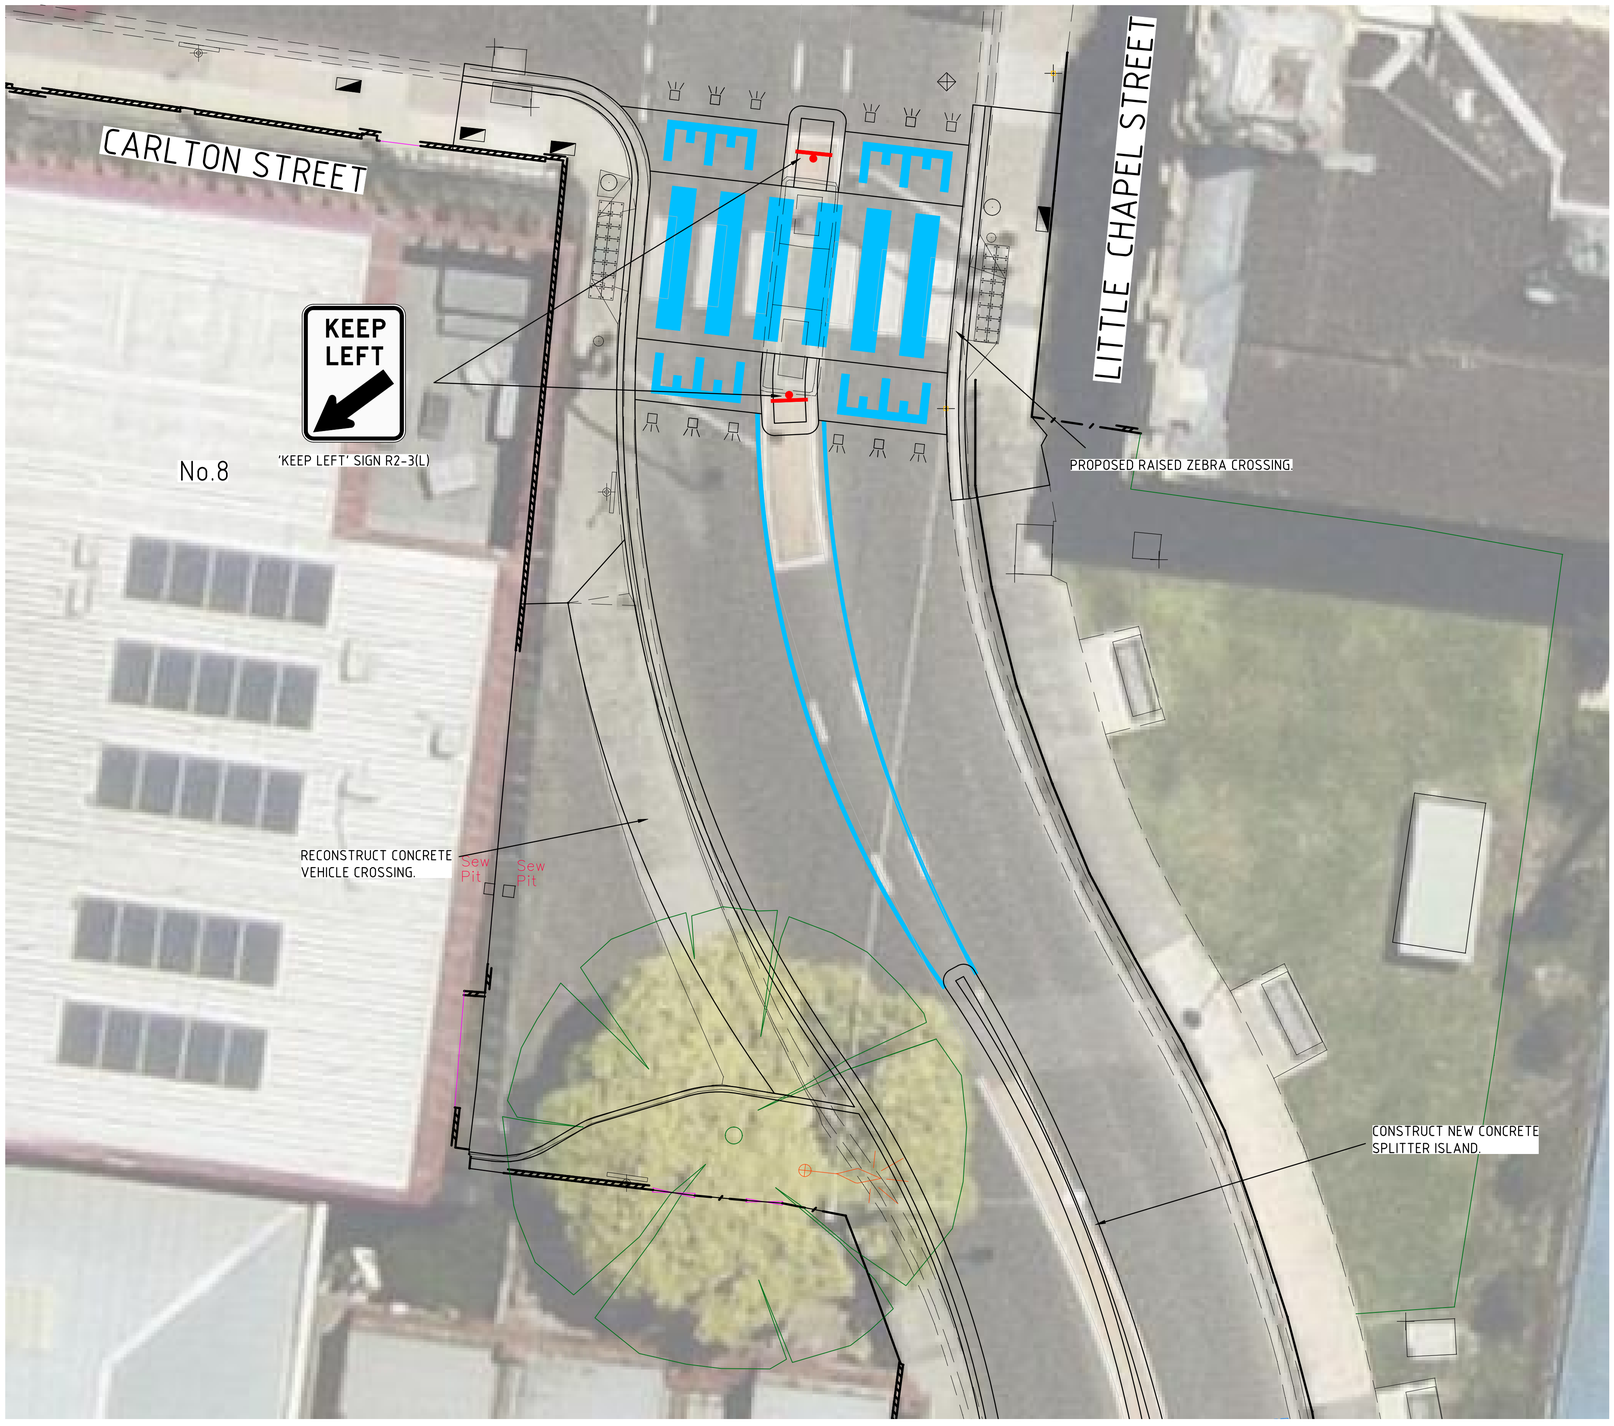

N
W E
S

IMPORTANT NOTE !

TRENCH SUPPORT MUST BE PROVIDED FOR DEPTH GREATER THAN 1.5m AS PER OH&S ACT 2004 AND OH&S REGULATIONS 2007. WORKSAFE VICTORIA TO BE CONTACTED 3 DAYS PRIOR TO EXCAVATION WORKS FOR TRENCHES GREATER THAN 1.5m

0 0.75 1.5 2.25 3 3.75m
SCALE 1:75

WARNING AND DISCLAIMER

BEWARE OF UNDERGROUND SERVICES

The location of underground services plotted in these drawings are approximate only. Therefore, it is the responsibility of the Contractor to prove their exact positions on site. Furthermore, other services may exist of which Stonnington City Council are unaware.
Therefore, the information provided needs to be vertified by the relevant Service Authorities.

BEFORE YOU DIG www.byda.com.au

NOTE:
ALL NOTED "ABANDONED" SERVICES INCLUDING GAS MAINS, WATER MAINS, ETC. - THE CONTRACTOR SHALL BE RESPONSIBLE & CONFIRM THAT THESE SERVICES ARE ABANDONED, INCLUDING LIAISING WITH THE RELEVANT AUTHORITY PRIOR TO COMMENCING CONSTRUCTION.

PRELIMINARY DESIGN ONLY
NOT APPROVED FOR CONSTRUCTION

CRE DWG. No.	3284
CRE FILE NAME	3284-(REV-P5)
CRE REVISION No.	P5

EXISTING LEGEND

PERMANENT SURVEY MARK	ELECTRICITY PIT	SEWER VENT
SURVEY STATION	ELECTRICITY POLE	SEWER MANHOLE / IO
TRAVERSE LINE	ELECTRICITY POLE & LIGHT	FIRE PLUG
ELECTRICITY CABLE	STAY ANCHOR	FIRE HYDRANT
GAS MAIN	TRAM POLE	WATER VALVE
SEWER MAIN	TRAM POLE & LIGHT	GAS VALVE
TELECOM CABLE	TRAFFIC LIGHT	TELECOM PIT
WATER MAIN	TRAFFIC SIGNAL COVERS	TELECOM CABINET
DRAINAGE LINE	TRAFFIC SIGNAL BOX	PUBLIC TELEPHONE
PROPERTY STORMWATER	TRAFFIC / PARKING SIGN	POST BOX
JUNCTION PIT	BOLLARD	LITTER BIN
GRATED PIT		BENCH-SEAT

NUMBER	AMENDMENT DESCRIPTION	DATE	APPROVED BY

STONNINGTON
Engineering Department
DESIGN & PROJECT MANAGEMENT

CITY OF STONNINGTON
Prahran Town Hall, Prahran, Victoria
PO Box 21, Prahran, 3181 Tel 8290 3550 Fax 9510 2468

	Initials	Date
Designed	CRE	29/01/26
Drawn	CRE	29/01/26
Checked		
Approved		

Infrastructure Manager ..... Date

Client ..... Date

CAD Reference 3284
File Reference 3284
Level Datum AHD
FB
LB

LITTLE CHAPEL STREET, PRAHRAN

RAISED PAVEMENTS


COMMUNITY CONSULTATION PLAN

SCALE: H. HSCALE V. VSCALE
DRAWING NUMBER 3284
Amendment No.
SHEET 2 OF 5

DRAWING NUMBER 3284

LEGEND

- NEW SIGN
- EXISTING SIGN
- PROPOSED TACTILE GROUND SURFACE INDICATORS

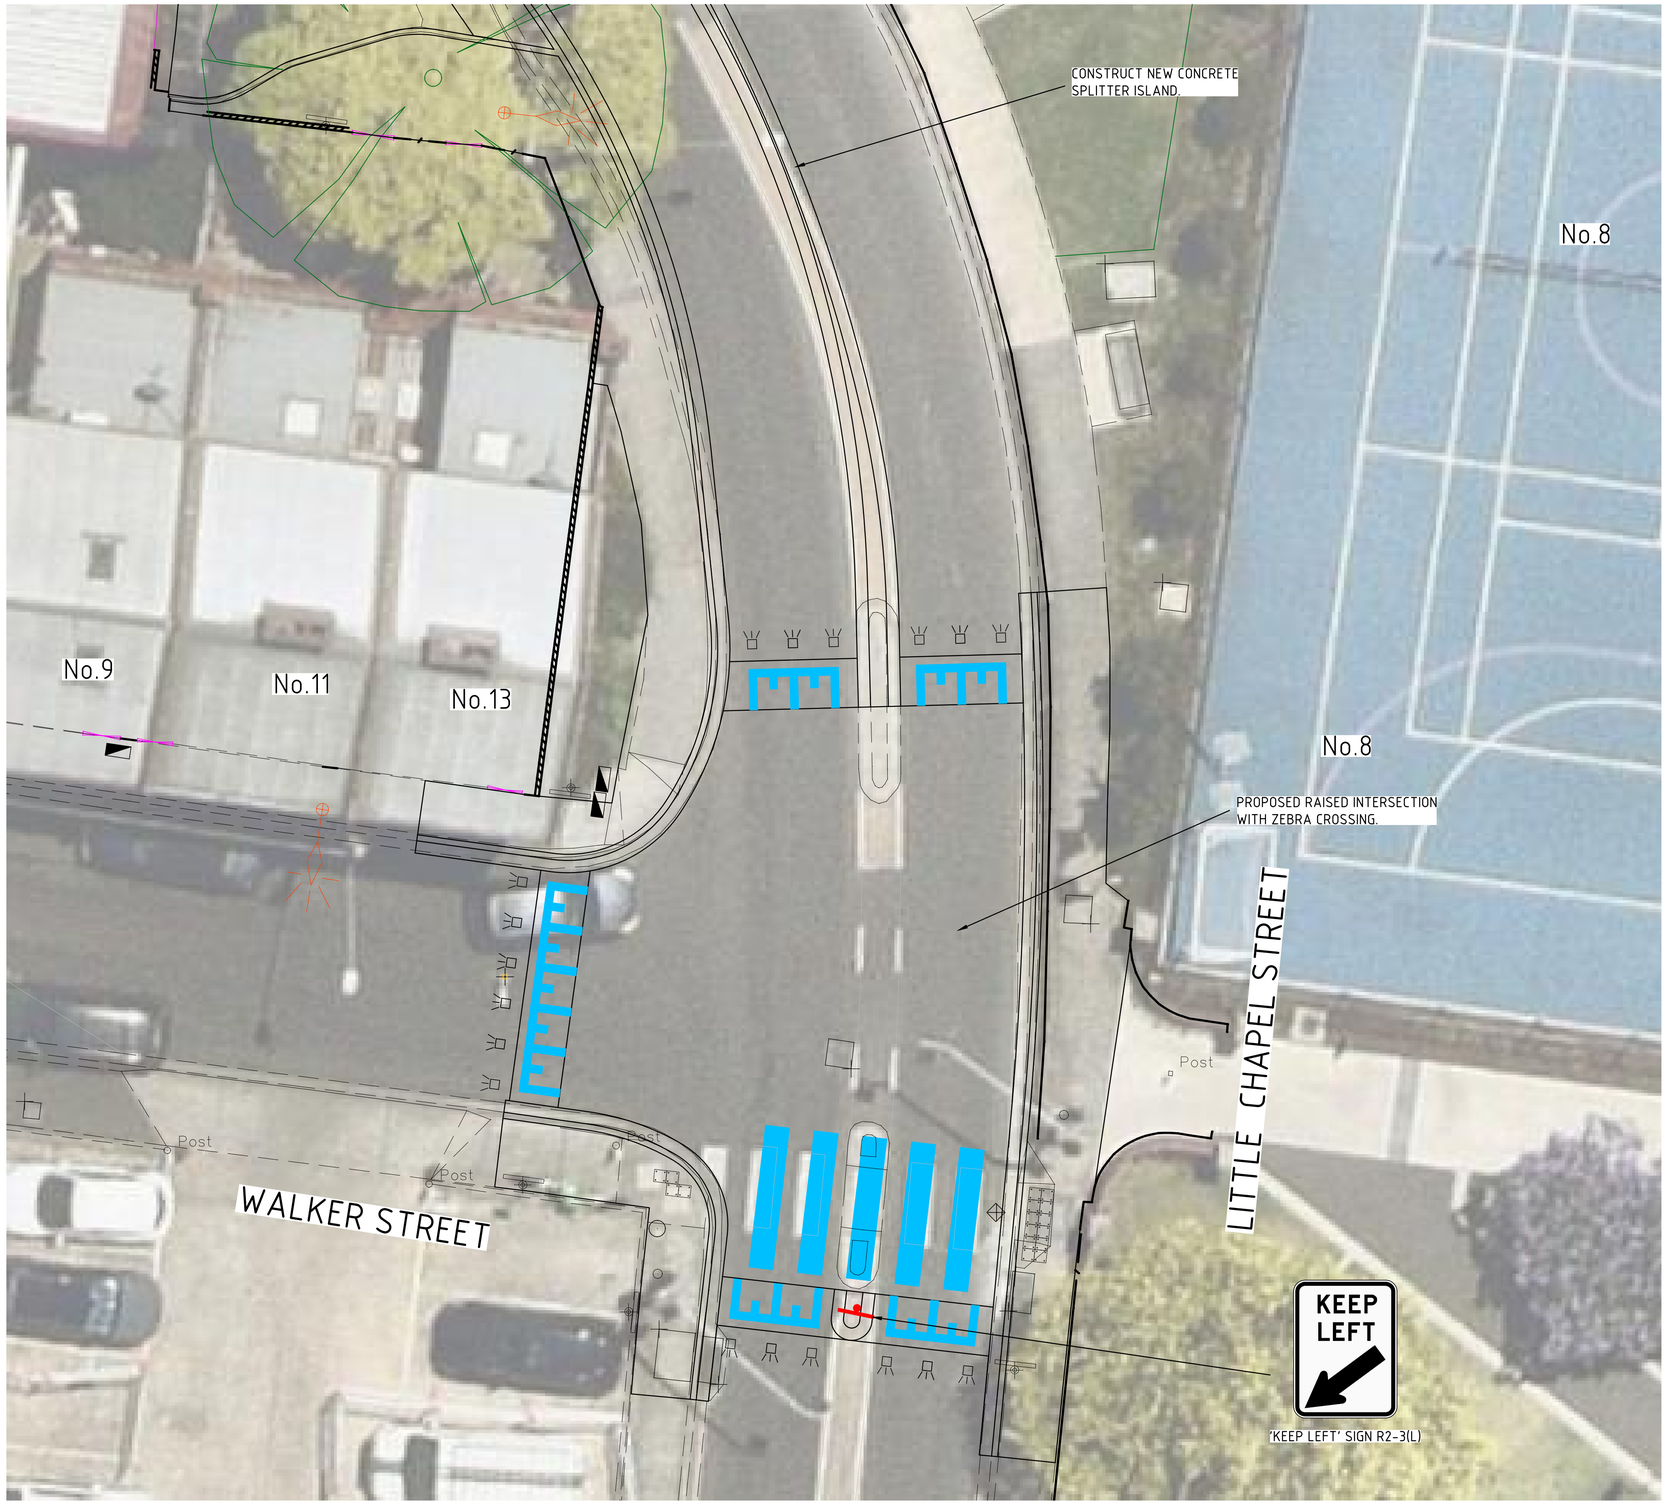

N
W E
S

NOTE:
ALL NOTED "ABANDONED" SERVICES INCLUDING GAS MAINS, WATER MAINS, ETC. - THE CONTRACTOR SHALL BE RESPONSIBLE & CONFIRM THAT THESE SERVICES ARE ABANDONED, INCLUDING LIAISING WITH THE RELEVANT AUTHORITY PRIOR TO COMMENCING CONSTRUCTION.

IMPORTANT NOTE !
TRENCH SUPPORT MUST BE PROVIDED FOR DEPTH GREATER THAN 1.5m AS PER OH&S ACT 2004 AND OH&S REGULATIONS 2007. WORKSAFE VICTORIA TO BE CONTACTED 3 DAYS PRIOR TO EXCAVATION WORKS FOR TRENCHES GREATER THAN 1.5m

WARNING AND DISCLAIMER
BEWARE OF UNDERGROUND SERVICES
The location of underground services plotted in these drawings are approximate only. Therefore, it is the responsibility of the Contractor to prove their exact positions on site. Furthermore, other services may exist of which Stonnington City Council are unaware.
Therefore, the information provided needs to be vertified by the relevant Service Authorities.

0 0.75 1.5 2.25 3 3.75m
SCALE 1:75

BEFORE YOU DIG www.byda.com.au

PRELIMINARY DESIGN ONLY
NOT APPROVED FOR CONSTRUCTION

CRE DWG. No.	3284
CRE FILE NAME	3284-(REV-P5)
CRE REVISION No.	P5

EXISTING LEGEND

PERMANENT SURVEY MARK	ELECTRICITY PIT	SEWER VENT
SURVEY STATION	ELECTRICITY POLE	SEWER MANHOLE / IO
TRAVERSE LINE	ELECTRICITY POLE & LIGHT	FIRE PLUG
E ELECTRICITY CABLE	STAY ANCHOR	FH FIRE HYDRANT
G GAS MAIN	TRAM POLE	W WATER VALVE
S SEWER MAIN	TRAM POLE & LIGHT	GAS VALVE
T TELECOM CABLE	TL TRAFFIC LIGHT	TELECOM PIT
W WATER MAIN	TC TRAFFIC SIGNAL COVERS	TELECOM CABINET
DRAINAGE LINE	TB TRAFFIC SIGNAL BOX	PT PUBLIC TELEPHONE
SW PROPERTY STORMWATER	TRAFFIC / PARKING SIGN	PB POST BOX
JP JUNCTION PIT	BOLLARD	LB LITTER BIN
GRATED PIT		BENCH-SEAT

NUMBER	AMENDMENT DESCRIPTION	DATE	APPROVED BY

STONNINGTON
Engineering Department
DESIGN & PROJECT MANAGEMENT
CITY OF STONNINGTON
Prahran Town Hall, Prahran, Victoria
PO Box 21, Prahran, 3181 Tel 8290 3550 Fax 9510 2468

	Initials	Date
Designed	CRE	29/01/26
Drawn	CRE	29/01/26
Checked		
Approved		

Infrastructure Manager ..... Date
Client ..... Date

CAD Reference 3284
File Reference 3284
Level Datum AHD
FB
LB


LITTLE CHAPEL STREET, PRAHRAN
RAISED PAVEMENTS
COMMUNITY CONSULTATION PLAN

SCALE: H. HSCALE V. VSCALE
DRAWING NUMBER 3284
Amendment No.
SHEET 3 OF 5

DRAWING NUMBER 3284

LEGEND

- NEW SIGN
- EXISTING SIGN
- PROPOSED TACTILE GROUND SURFACE INDICATORS

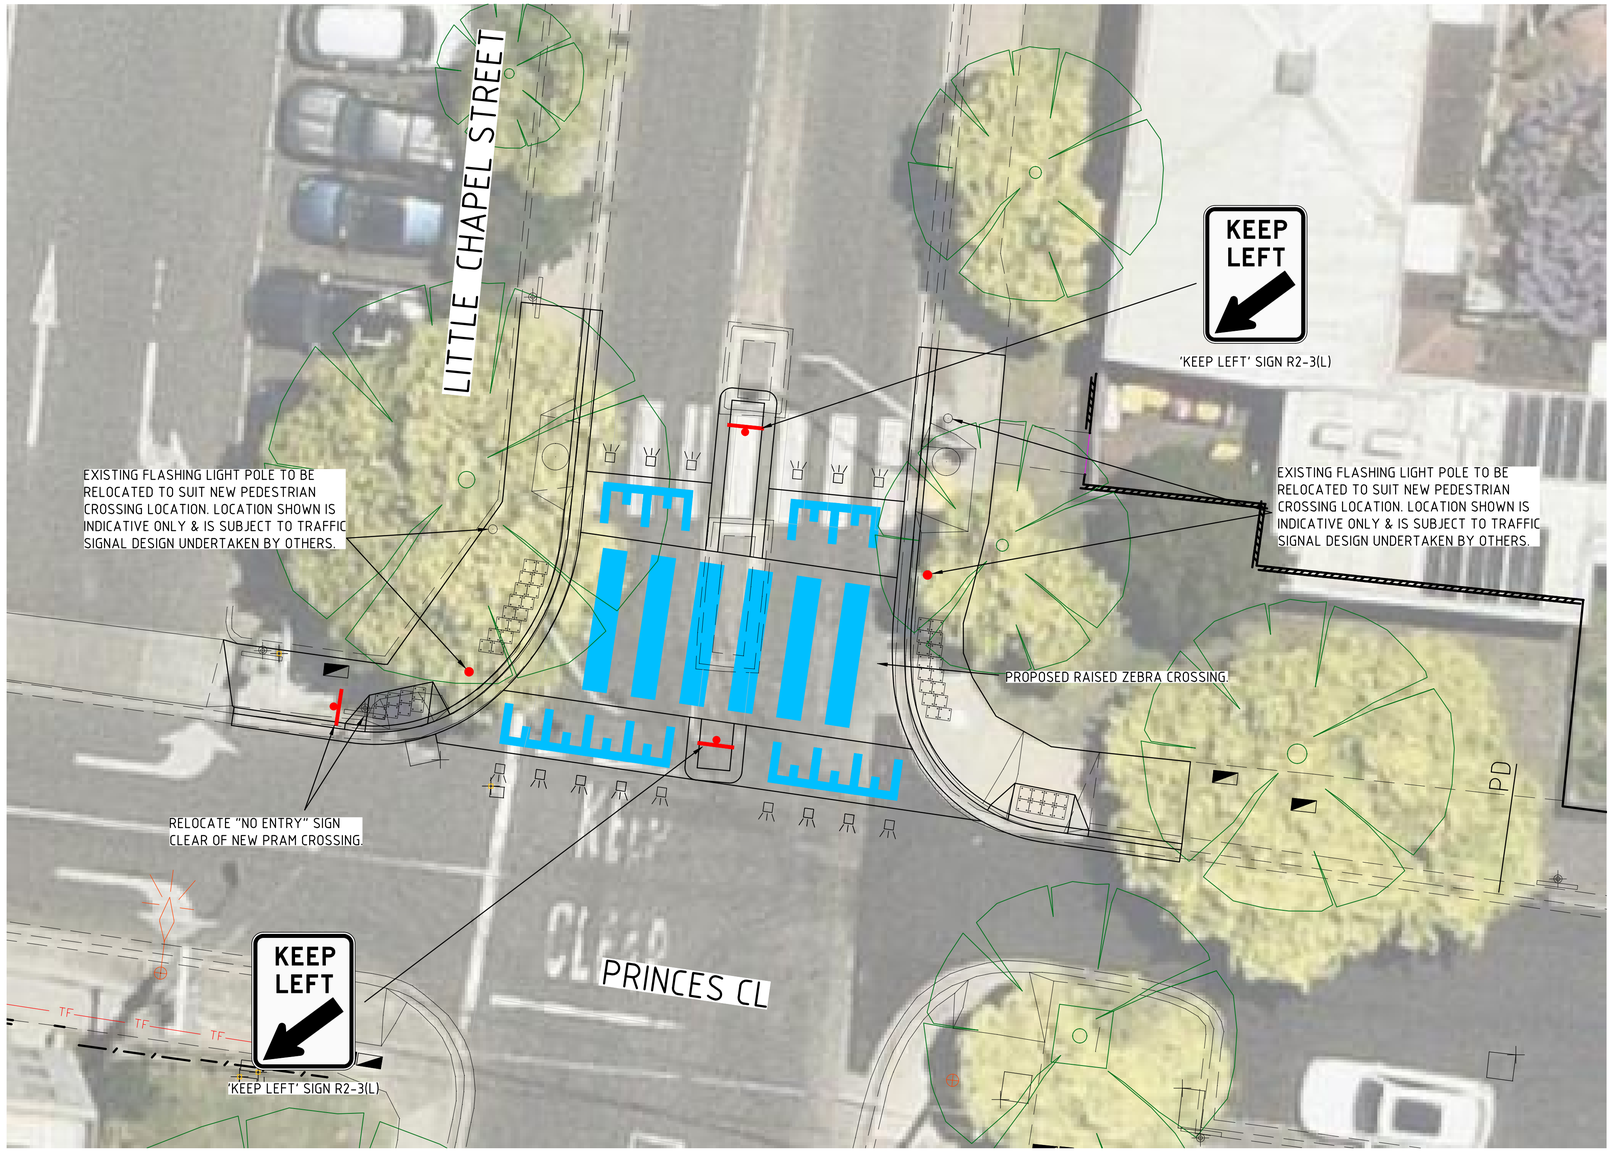

N
W E
S

IMPORTANT NOTE !

TRENCH SUPPORT MUST BE PROVIDED FOR DEPTH GREATER THAN 1.5m AS PER OH&S ACT 2004 AND OH&S REGULATIONS 2007. WORKSAFE VICTORIA TO BE CONTACTED 3 DAYS PRIOR TO EXCAVATION WORKS FOR TRENCHES GREATER THAN 1.5m

0 0.75 1.5 2.25 3 3.75m
SCALE 1:75

WARNING AND DISCLAIMER
BEWARE OF UNDERGROUND SERVICES

The location of underground services plotted in these drawings are approximate only. Therefore, it is the responsibility of the Contractor to prove their exact positions on site. Furthermore, other services may exist of which Stonnington City Council are unaware.
Therefore, the information provided needs to be verified by the relevant Service Authorities.

BEFORE YOU DIG www.byda.com.au

NOTE:
ALL NOTED "ABANDONED" SERVICES INCLUDING GAS MAINS, WATER MAINS, ETC. - THE CONTRACTOR SHALL BE RESPONSIBLE & CONFIRM THAT THESE SERVICES ARE ABANDONED, INCLUDING LIAISING WITH THE RELEVANT AUTHORITY PRIOR TO COMMENCING CONSTRUCTION.

PRELIMINARY DESIGN ONLY
NOT APPROVED FOR CONSTRUCTION

CRE DWG. No.	3284
CRE FILE NAME	3284-(REV-P5)
CRE REVISION No.	P5

EXISTING LEGEND

PERMANENT SURVEY MARK	EE ELECTRICITY PIT	SV SEWER VENT
SURVEY STATION	EP ELECTRICITY POLE	SM SEWER MANHOLE / IO
TRAVERSE LINE	EL ELECTRICITY POLE & LIGHT	FP FIRE PLUG
E ELECTRICITY CABLE	SA STAY ANCHOR	FH FIRE HYDRANT
G GAS MAIN	TP TRAM POLE	WV WATER VALVE
S SEWER MAIN	TL TRAM POLE & LIGHT	GV GAS VALVE
T TELECOM CABLE	TL TRAFFIC LIGHT	TP TELECOM PIT
W WATER MAIN	TC TRAFFIC SIGNAL COVERS	TC TELECOM CABINET
DRAINAGE LINE	TB TRAFFIC SIGNAL BOX	PT PUBLIC TELEPHONE
SW PROPERTY STORMWATER	TS TRAFFIC / PARKING SIGN	PB POST BOX
JP JUNCTION PIT	BO BOLLARD	LB LITTER BIN
GRATED PIT		BENCH-SEAT

NUMBER	AMENDMENT DESCRIPTION	DATE	APPROVED BY

STONNINGTON
Engineering Department
DESIGN & PROJECT MANAGEMENT
CITY OF STONNINGTON
Prahran Town Hall, Prahran, Victoria
PO Box 21, Prahran, 3181 Tel 8290 3550 Fax 9510 2468

	Initials	Date
Designed	CRE	29/01/26
Drawn	CRE	29/01/26
Checked		

Approved
Infrastructure Manager ..... Date
Client ..... Date

CAD Reference 3284
File Reference 3284
Level Datum AHD
FB
LB


LITTLE CHAPEL STREET, PRAHRAN
RAISED PAVEMENTS
COMMUNITY CONSULTATION PLAN

SCALE: H. HSCALE V. VSCALE
DRAWING NUMBER 3284
Amendment No.
SHEET 4 OF 5

DRAWING NUMBER 3284

LEGEND

- NEW SIGN
- EXISTING SIGN
- PROPOSED TACTILE GROUND SURFACE INDICATORS

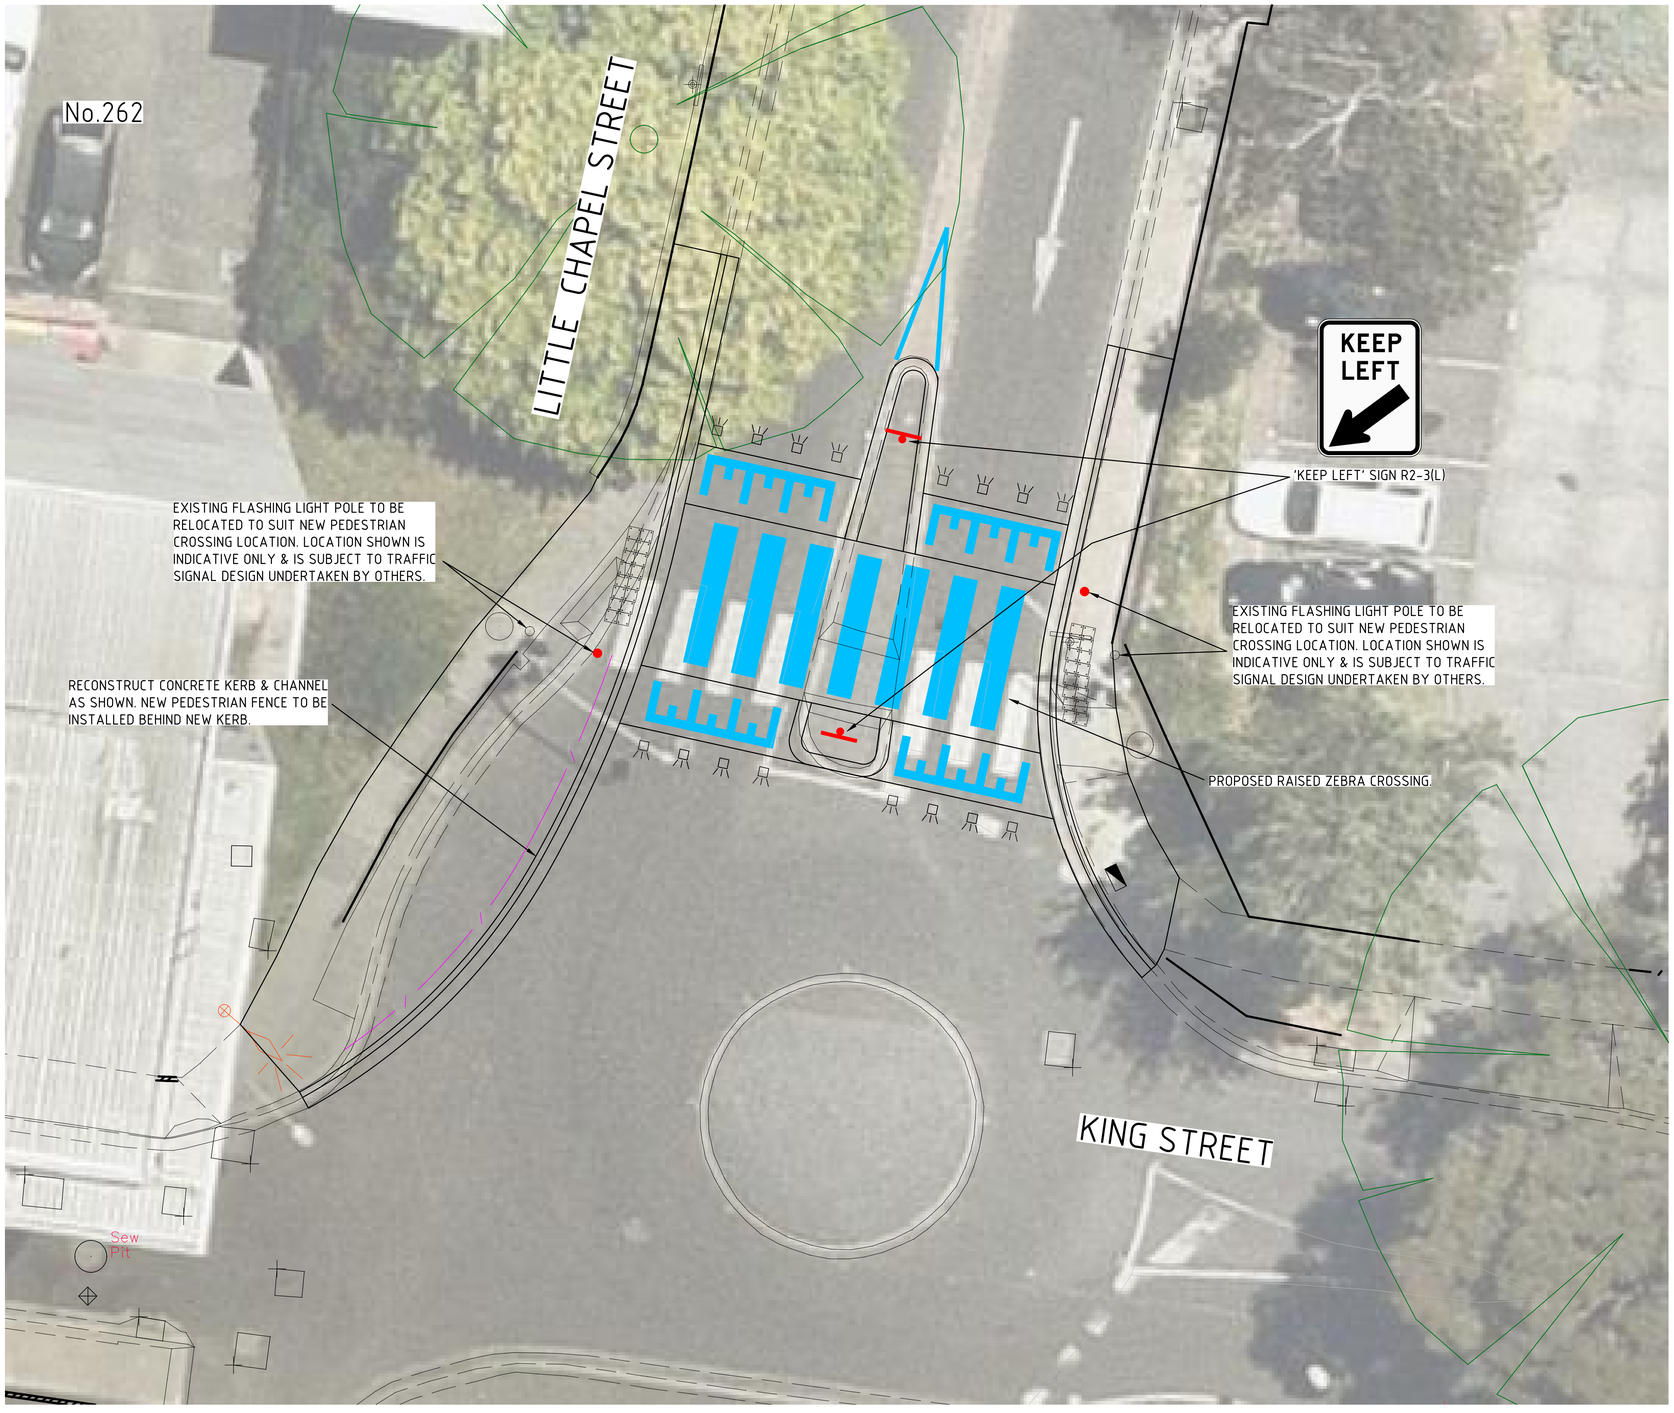

N
W E
S

IMPORTANT NOTE !

TRENCH SUPPORT MUST BE PROVIDED FOR DEPTH GREATER THAN 1.5m AS PER OH&S ACT 2004 AND OH&S REGULATIONS 2007. WORKSAFE VICTORIA TO BE CONTACTED 3 DAYS PRIOR TO EXCAVATION WORKS FOR TRENCHES GREATER THAN 1.5m

WARNING AND DISCLAIMER

BEWARE OF UNDERGROUND SERVICES

The location of underground services plotted in these drawings are approximate only. Therefore, it is the responsibility of the Contractor to prove their exact positions on site. Furthermore, other services may exist of which Stonnington City Council are unaware. Therefore, the information provided needs to be verified by the relevant Service Authorities.

0 0.75 1.5 2.25 3 3.75m
SCALE 1:75

BEFORE YOU DIG www.byda.com.au

NOTE:
ALL NOTED "ABANDONED" SERVICES INCLUDING GAS MAINS, WATER MAINS, ETC. - THE CONTRACTOR SHALL BE RESPONSIBLE & CONFIRM THAT THESE SERVICES ARE ABANDONED, INCLUDING LIAISING WITH THE RELEVANT AUTHORITY PRIOR TO COMMENCING CONSTRUCTION.

PRELIMINARY DESIGN ONLY
NOT APPROVED FOR CONSTRUCTION

CRE DWG. No.	3284
CRE FILE NAME	3284-(REV-P5)
CRE REVISION No.	P5

EXISTING LEGEND

- PERMANENT SURVEY MARK
- SURVEY STATION
- TRAVERSE LINE
- E — ELECTRICITY CABLE
- G — GAS MAIN
- S — SEWER MAIN
- T — TELECOM CABLE
- W — WATER MAIN
- DRAINAGE LINE
- SW — PROPERTY STORMWATER
- JP — JUNCTION PIT
- GRATED PIT
- ELECTRICITY PIT
- ELECTRICITY POLE
- ELECTRICITY POLE & LIGHT
- STAY ANCHOR
- TRAM POLE
- TRAM POLE & LIGHT
- TL — TRAFFIC LIGHT
- TC — TRAFFIC SIGNAL COVERS
- TB — TRAFFIC SIGNAL BOX
- TRAFFIC / PARKING SIGN
- BOLLARD
- SEWER VENT
- SEWER MANHOLE / IO
- FP — FIRE PLUG
- FH — FIRE HYDRANT
- WV — WATER VALVE
- GV — GAS VALVE
- TELECOM PIT
- TELECOM CABINET
- PT — PUBLIC TELEPHONE
- PB — POST BOX
- LB — LITTER BIN
- BENCH-SEAT

NUMBER	AMENDMENT DESCRIPTION	DATE	APPROVED BY

STONNINGTON
Engineering Department
DESIGN & PROJECT MANAGEMENT

CITY OF STONNINGTON
Prahran Town Hall, Prahran, Victoria
PO Box 21, Prahran, 3181 Tel 8290 3550 Fax 9510 2468

	Initials	Date
Designed	CRE	29/01/26
Drawn	CRE	29/01/26
Checked		
Approved		

Infrastructure Manager ..... Date

Client ..... Date

CAD Reference 3284
File Reference 3284
Level Datum AHD
FB
LB


LITTLE CHAPEL STREET, PRAHRAN

RAISED PAVEMENTS

COMMUNITY CONSULTATION PLAN

SCALE: H. HSCALE V. VSCALE
DRAWING NUMBER 3284
Amendment No.
SHEET 5 OF 5

DRAWING NUMBER 3284

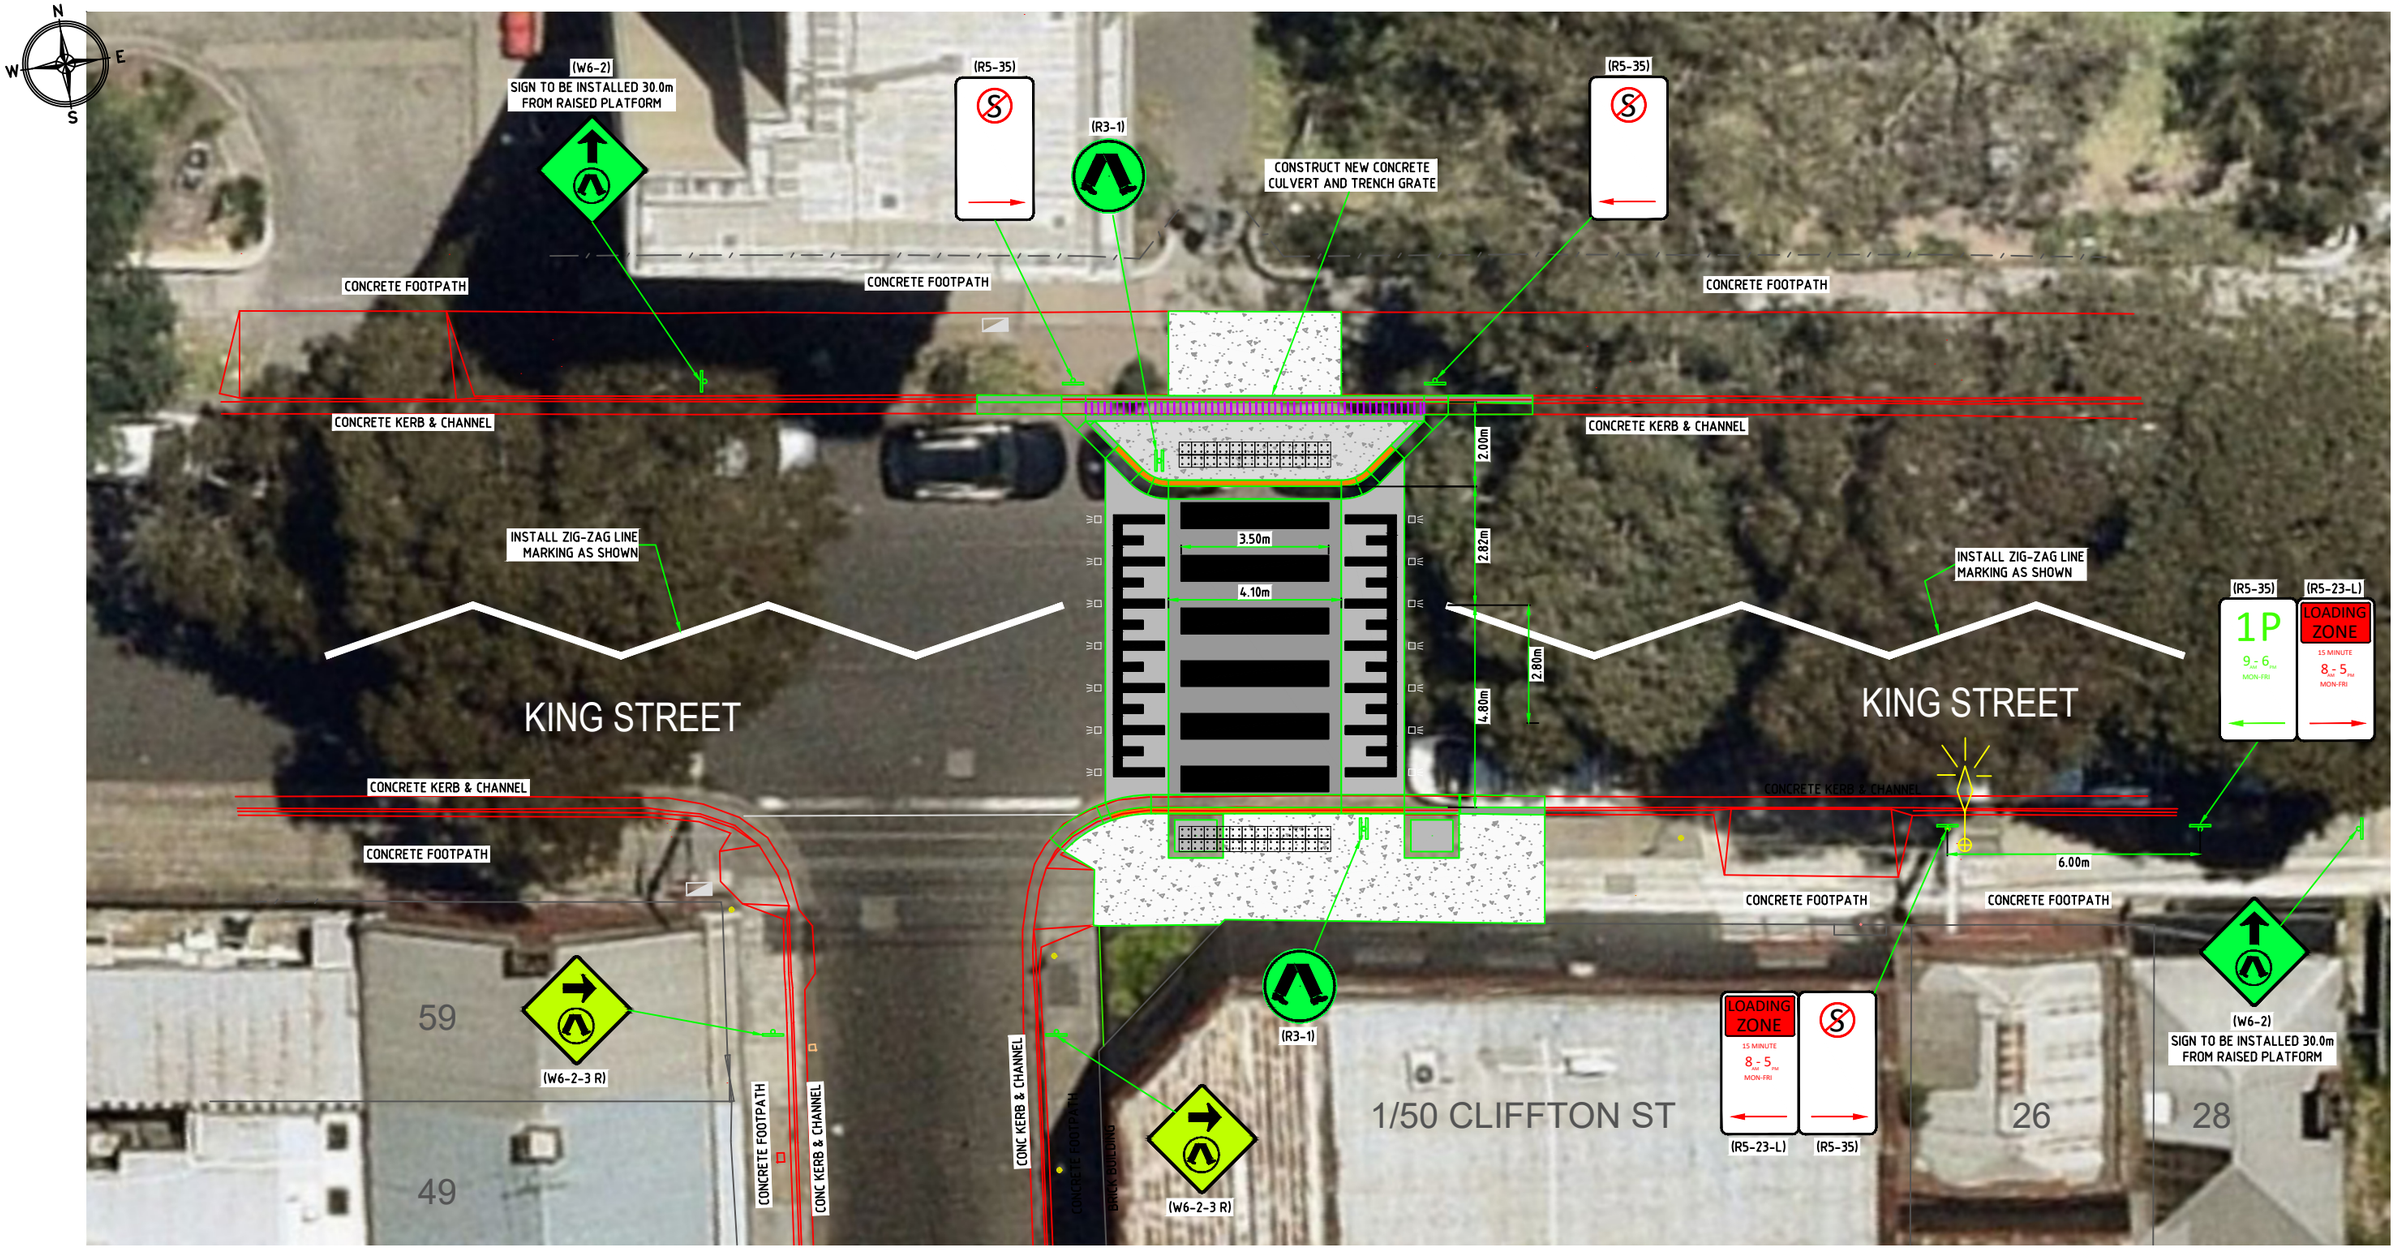

CLIFTON STREET

0.0 1.5 3.0 4.5 6.0 7.5m

SCALE IN METRES
A1 PLOT 1:75, A3 PLOT 1:150

LEGEND

- CONSTRUCT ASPHALT RAISED PLATFORM
- CONSTRUCT ASPHALT RAMP
- CONSTRUCT NEW CONCRETE FOOTPATH

ISSUE FOR COMMENTS

EXISTING LEGEND

PERMANENT SURVEY MARK	ELECTRICITY PIT	SEWER VENT
SURVEY STATION	ELECTRICITY POLE	SEWER MANHOLE / IO
TRAVERSE LINE	ELECTRICITY POLE & LIGHT	FIRE PLUG
ELECTRICITY CABLE	STAY ANCHOR	FIRE HYDRANT
GAS MAIN	TRAM POLE	WATER VALVE
SEWER MAIN	TRAM POLE & LIGHT	GAS VALVE
TELECOM CABLE	TRAFFIC LIGHT	TELECOM PIT
WATER MAIN	TRAFFIC SIGNAL COVERS	TELECOM CABINET
DRAINAGE LINE	TRAFFIC SIGNAL BOX	PUBLIC TELEPHONE
PROPERTY STORMWATER	TRAFFIC / PARKING SIGN	POST BOX
JUNCTION PIT	BOLLARD	LITTER BIN
GRATED PIT		BENCH-SEAT

NUMBER	AMENDMENT DESCRIPTION	DATE	APPROVED BY
A	ISSUE FOR COMMENTS	07/09/25	AME
B	ISSUE FOR COMMENTS	02/11/25	AME
C	ISSUE FOR COMMENTS	01/02/26	AME
-	-	-	-
-	-	-	-

STONNINGTON
Engineering Department
DESIGN & PROJECT MANAGEMENT

CITY OF STONNINGTON
311 Glenferrie Road, Malvern, Victoria
PO Box 58, Malvern 3144 Tel 8290 1333

	Initials	Date
Designed	AME	17/11/2025
Drawn	AME	01/02/2026
Checked	AME	01/02/2026
Approved		
Infrastructure Manager		Date
Client		Date


CAD Reference: KING ST RSP
File Reference: ###
Level Datum: AHD/MGA2020
Surveyor: PR SURVEYS
FB

KING STREET, PRAHRAN
RAISED PLATFORM UPGRADE

COMMUNITY CONSULTATION PLAN

SCALE: H. as shown V. as shown
DRAWING NUMBER: 2025-1410
Amendment No.
SHEET 1 OF 1

DRAWING NUMBER 2025-1410

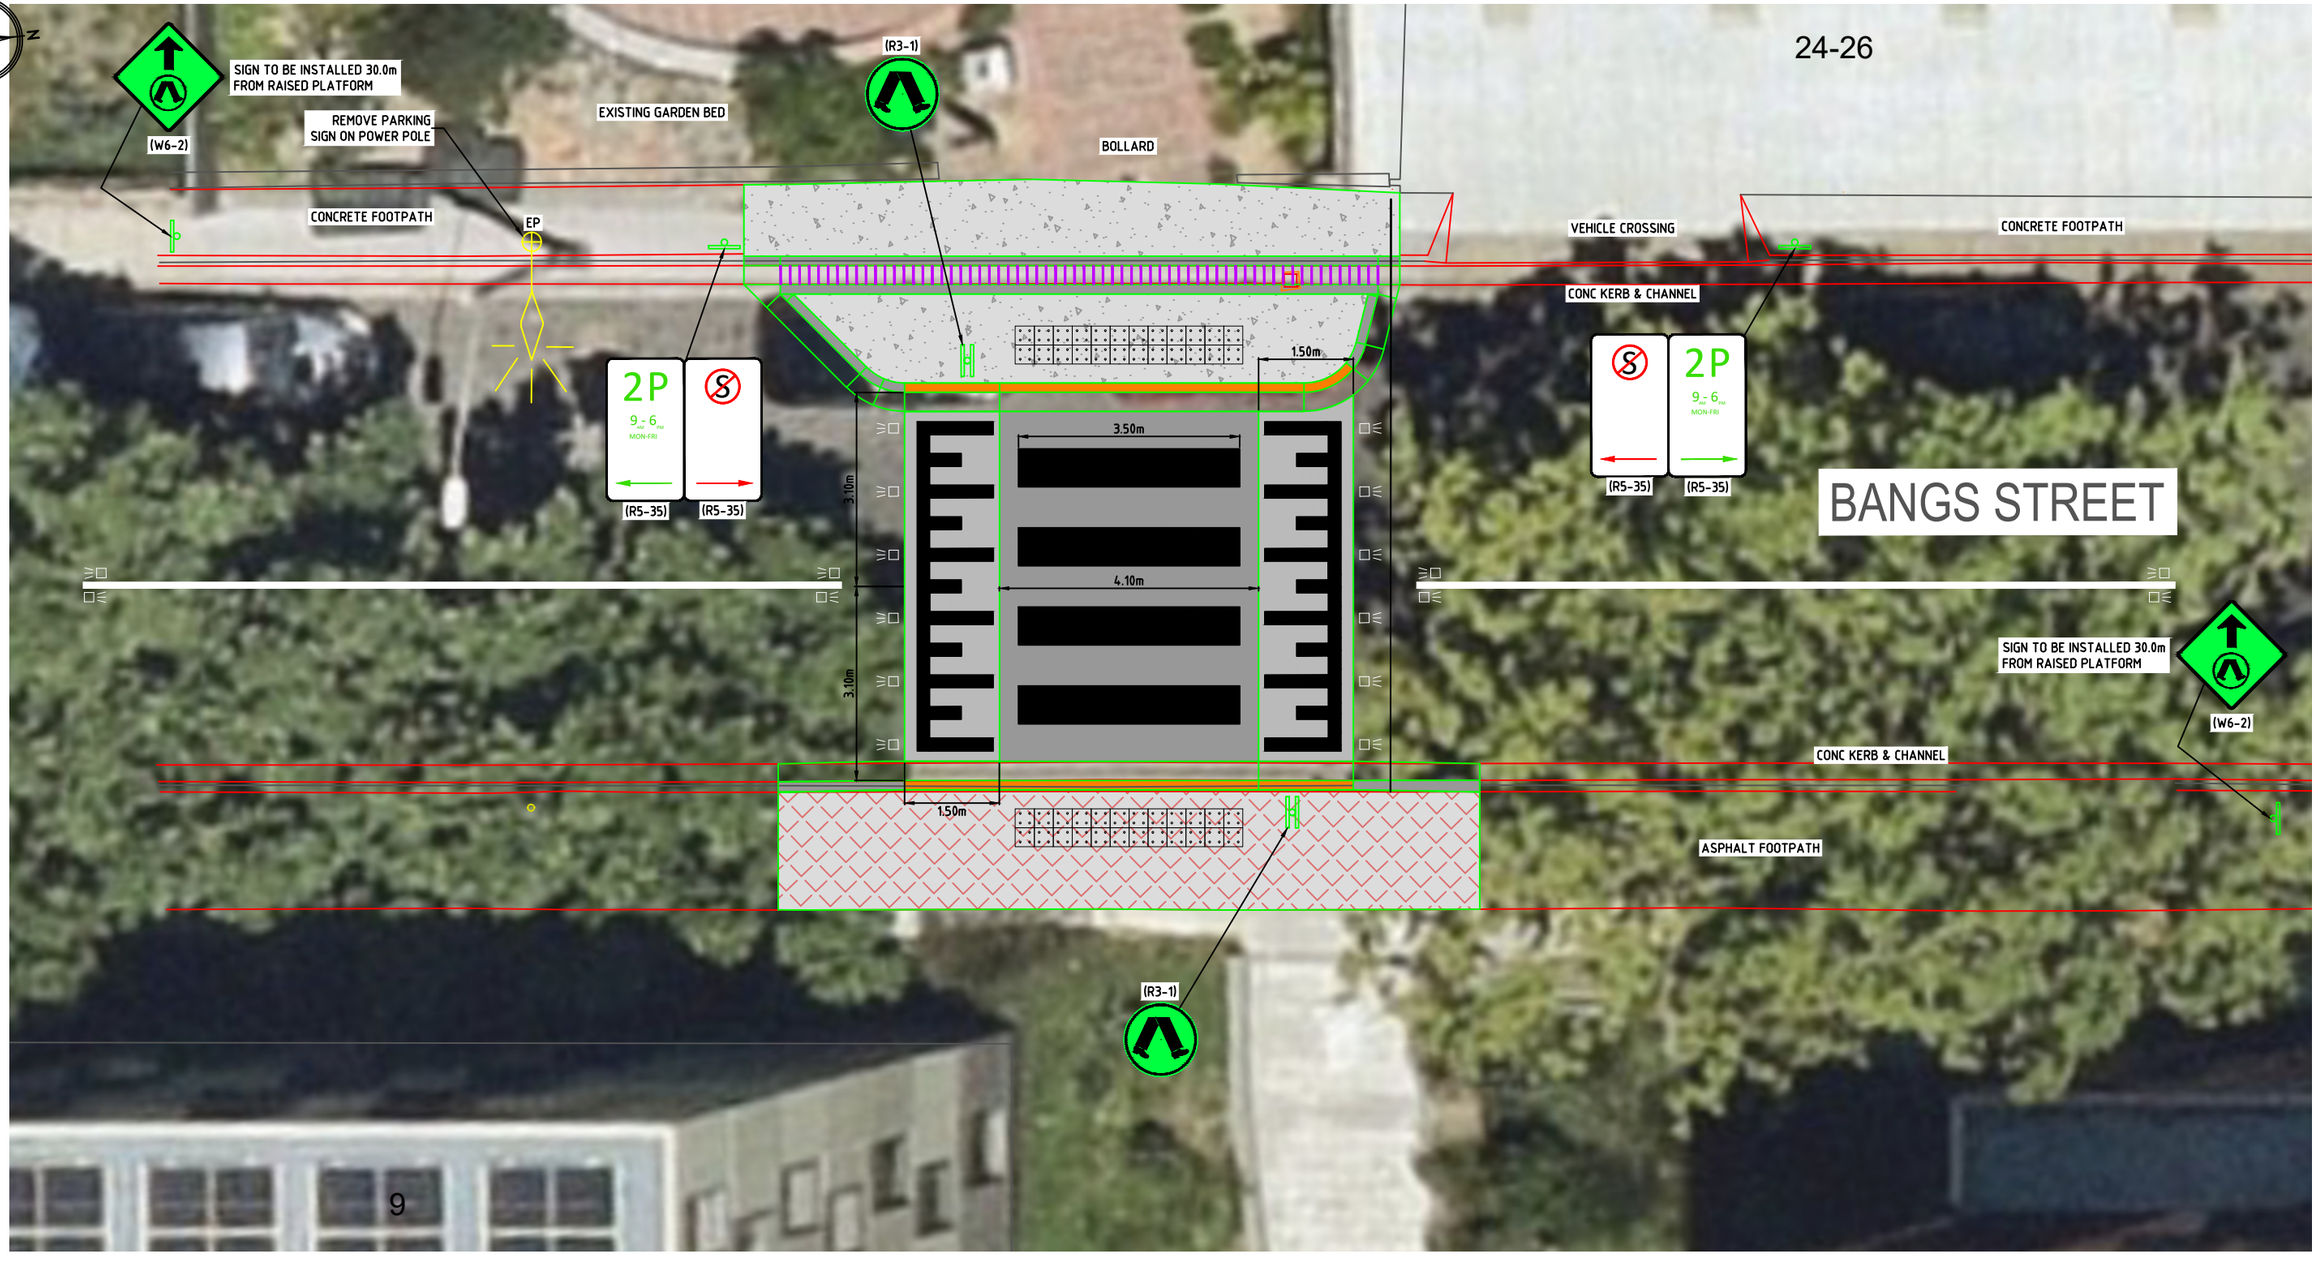

LEGEND

- CONSTRUCT ASPHALT RAISED PLATFORM
- CONSTRUCT ASPHALT RAMP
- CONSTRUCT NEW CONCRETE FOOTPATH
- CONSTRUCT NEW ASPHALT FOOTPATH

0.0 1.0 2.0 3.0 4.0 5.0m

SCALE IN METRES
A1 PLOT 1:50, A3 PLOT 1:100

ISSUE FOR COMMENTS

EXISTING LEGEND

PERMANENT SURVEY MARK	ELECTRICITY PIT	SEWER VENT
SURVEY STATION	ELECTRICITY POLE	SEWER MANHOLE / IO
TRAVERSE LINE	ELECTRICITY POLE & LIGHT	FIRE PLUG
ELECTRICITY CABLE	STAY ANCHOR	FIRE HYDRANT
GAS MAIN	TRAM POLE	WATER VALVE
SEWER MAIN	TRAM POLE & LIGHT	GAS VALVE
TELECOM CABLE	TRAFFIC LIGHT	TELECOM PIT
WATER MAIN	TRAFFIC SIGNAL COVERS	TELECOM CABINET
DRAINAGE LINE	TRAFFIC SIGNAL BOX	PUBLIC TELEPHONE
PROPERTY STORMWATER	TRAFFIC / PARKING SIGN	POST BOX
JUNCTION PIT	BOLLARD	LITTER BIN
GRATED PIT		BENCH-SEAT

NUMBER	AMENDMENT DESCRIPTION	DATE	APPROVED BY
A	ISSUE FOR COMMENTS	17/10/25	AME
B	ISSUE FOR COMMENTS	04/02/26	-
-	-	-	-
-	-	-	-
-	-	-	-

STONNINGTON
Engineering Department
DESIGN & PROJECT MANAGEMENT
CITY OF STONNINGTON
311 Glenferrie Road, Malvern, Victoria
PO Box 58, Malvern 3144 Tel 8290 1333

	Initials	Date
Designed	AME	17/10/2025
Drawn	AME	04/02/2026
Checked	AME	04/02/2026
Approved		

Infrastructure Manager ..... Date
Client ..... Date

CAD Reference: BANGS ST RSP
File Reference: ###
Level Datum: AHD/MGA2020
Surveyor: PR SURVEYS
FB

BANGS STREET, PRAHRAN
RAISED PLATFORM UPGRADE
COMMUNITY CONSULTATION PLAN

SCALE: H. as shown V. as shown
DRAWING NUMBER 2025-1409
Amendment No.
SHEET 1 OF 1

2025-1409
DRAWING NUMBER